
KEYSTONE PROPERTY SPAIN


info@keystonepropertyspain.com

KRSG9171H

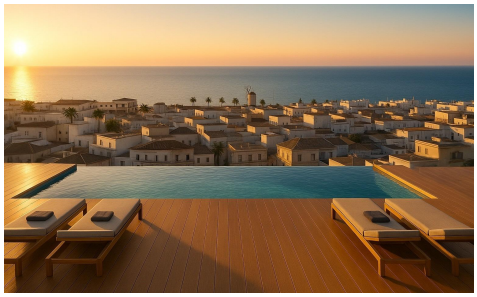

Apartment in San Pedro Del Pinatar €168,900



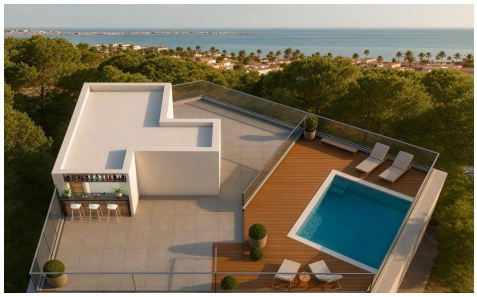



0	1	44m²	N/A	✔

New Build Tourist Apartments Near the Beach in Lo Pagan, San Pedro del Pinatar

Exclusive Coastal Residential with Tourist License
This new build residential complex consists of 17 modern tourist licensed apartments located in Lo Pagan, San Pedro del Pinatar, just 700 meters from the beach. Situated in one of the most attractive areas of the Mar Menor, this development offers...(Ask for More Details!)














17 APARTAMENTOS, LOCAL COMERCIAL Y PISCINA

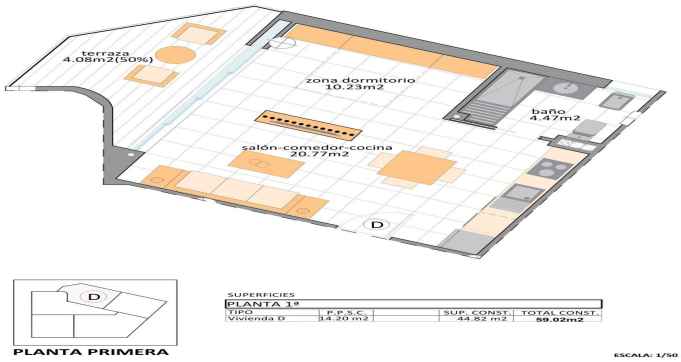


SUPERFICIES

PLANTA 1ª				
TIPO	P.P.S.C.		SUP. CONST.	TOTAL CONST.
Vivienda D	14.20 m2		44.82 m2	**59.02m2**

PLANTA PRIMERA

ESCALA: 1/50

17 APARTAMENTOS, LOCAL COMERCIAL Y PISCINA

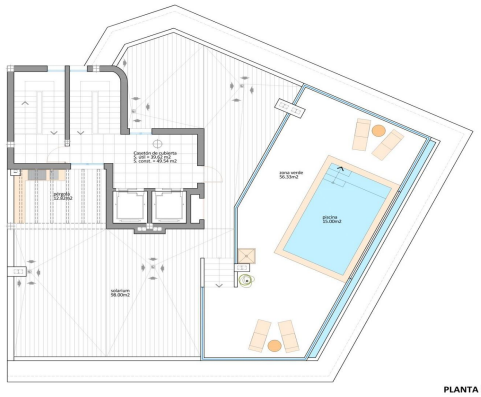

PLANTA SOLARIUM Y PISCINA ESCALA: 1/75