KEYSTONE PROPERTY SPAIN

info@keystonepropertyspain.com

KRSG9397B



Villa in Benijofar

€489,000







3	3	137m²	209m²	✔

NEW BUILD MODERN VILLAS IN BENIJOFAR

New Build villas located in Benijófar, a privileged area of the Costa Blanca, equipped with all services, 20 minutes from Alicante Airport, near the beautiful beaches of Guardamar and several golf courses.

It is a modern style villas consisting of 3 bedrooms and 3 bathrooms, spacious living-dining room with an open-plan kitchen.
...(Ask for More Details!)














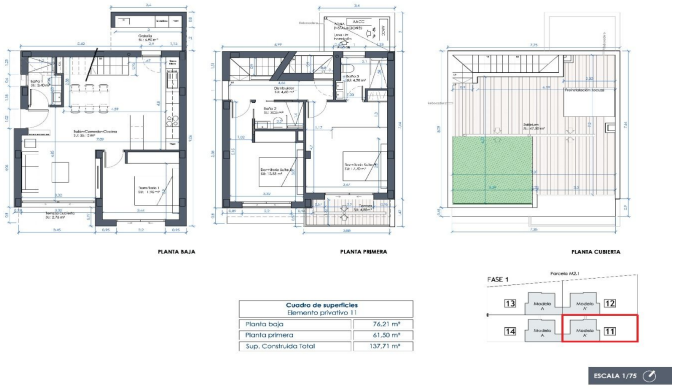


PLANTA BAJA
PLANTA PRIMERA
PLANTA CUBIERTA
Cuadro de superficies
Elemento privativo 11
Planta baja 76,21 m²
Planta primera 61,50 m²
Sup. Construida Total 137,71 m²
FASE 1
ESCALA 1/75